

Date: Thursday, 5/4/2006 11:12:44 AM
 User: Kim Johnston

Process Sheet

Customer : CU-DAR001 Dart Helicopters Services Drawing Name : HANDLE WELDMENT
 Job Number : 26942
 Estimate Number : 12041
 P.O. Number : N/A
 This Issue : 5/4/2006 S.O. No. : N/A
 Prsht Rev. : NC
 First Issue : N/A Type : LARGE FAB ASSY
 Previous Run : N/A
 Part Number : D33553
 Drawing Number : D3355 REV. A
 Project Number : N/A
 Drawing Revision : A
 Material : N/A
 Due Date : 5/30/2006 Qty: 8 Um: Each
 Written By : SEE COMMENT BELOW
 Checked & Approved By : 06.05.05
 Comment : est rev A 06.01.19 new issue EC

Additional Product

Job Number:



Seq. #: Machine Or Operation: Description :

1.0 M1018TR1500W109 1018-1025 Steel Bar



Comment: Qty.: 2.5463 f(s)/Unit Total: 20.3700 f(s)

AISI 1018-1025 mild steel seamless round tubing

1.500" od X 0.109" wall

batch:

M101284(12.5')
M16444(8.5') 06/05/31

2.0 BAND SAW BAND SAW



Comment: BAND SAW

Cut blank 29.00" long

06/05/31 8

3.0 MILLING CONV. CONVENTIONAL MILLING MACHINE



Comment: CONVENTIONAL MILLING MACHINE

1- Drill & c'sink as per dwg D3355

2-Deburr as per dwg D3355

06/06/20 8

4.0 QC5 INSPECT WORK TO CURRENT STEP



Comment: INSPECT WORK TO CURRENT STEP

06/06/20 x 8

5.0 PACKAGING 1 PACKAGING RESOURCE #1



Comment: PACKAGING RESOURCE #1

Identify and Stock

Location:

CARL 06/06/21 (8)

W/O:		WORK ORDER CHANGES					
DATE	STEP	PROCEDURE CHANGE	By	Date	Qty	Approval Chief Eng / Prod Mgr	Approval QC Inspector

Part No: _____ PAR #: _____ Fault Category: _____ NCR: Yes ☐ No ☒ DQA: DP Date: 06/06/21
 QA: N/C Closed: _____ Date: _____

NCR:		WORK ORDER NON-CONFORMANCE (NCR)						
DATE	STEP	Description of NC Section A	Corrective Action Section B			Verification Section C	Approval Chief Eng	Approval QC Inspector
			Initial Chief Eng	Action Description Chief Eng	Sign & Date			

NOTE: Date & initial all entries

Date: Thursday, 5/4/2006 11:12:44 AM
User: Kim Johnston

Process Sheet

Customer: CU-DAR001 Dart Helicopters Services

Drawing Name: HANDLE WELDMENT

Job Number: 26942

Part Number: D33553

Job Number:



Seq. #:

Machine Or Operation:

Description :

6.0

DC

DOCUMENT CONTROL



Comment: DOCUMENT CONTROL

Inspection Level 21

DS 06/06/21 (8)

Job Completion



LU 06.06.21

Dart Aerospace Ltd

W/O:		WORK ORDER CHANGES					
DATE	STEP	PROCEDURE CHANGE	By	Date	Qty	Approval Chief Eng / Prod Mgr	Approval QC Inspector

Part No: _____ PAR #: _____ Fault Category: _____ NCR: Yes No DQA: _____ Date: _____

QA: N/C Closed: _____ Date: _____


NCR:		WORK ORDER NON-CONFORMANCE (NCR)						
DATE	STEP	Description of NC Section A	Corrective Action Section B			Verification Section C	Approval Chief Eng	Approval QC Inspector
			Initial Chief Eng	Action Description Chief Eng	Sign & Date			

NOTE: Date & initial all entries

DART

DESIGN RF	DRAWN BY RF	DART AEROSPACE LTD HAWKESBURY, ONTARIO, CANADA	
CHECKED [Signature]	APPROVED [Signature]	DRAWING NO. D3355	REV. A SHEET 1 OF 6
DATE 05.02.07	TITLE HANDLE WELDMENT		SCALE 1:8
A	05.02.07	NEW ISSUE	

RELEASED
06/03/07

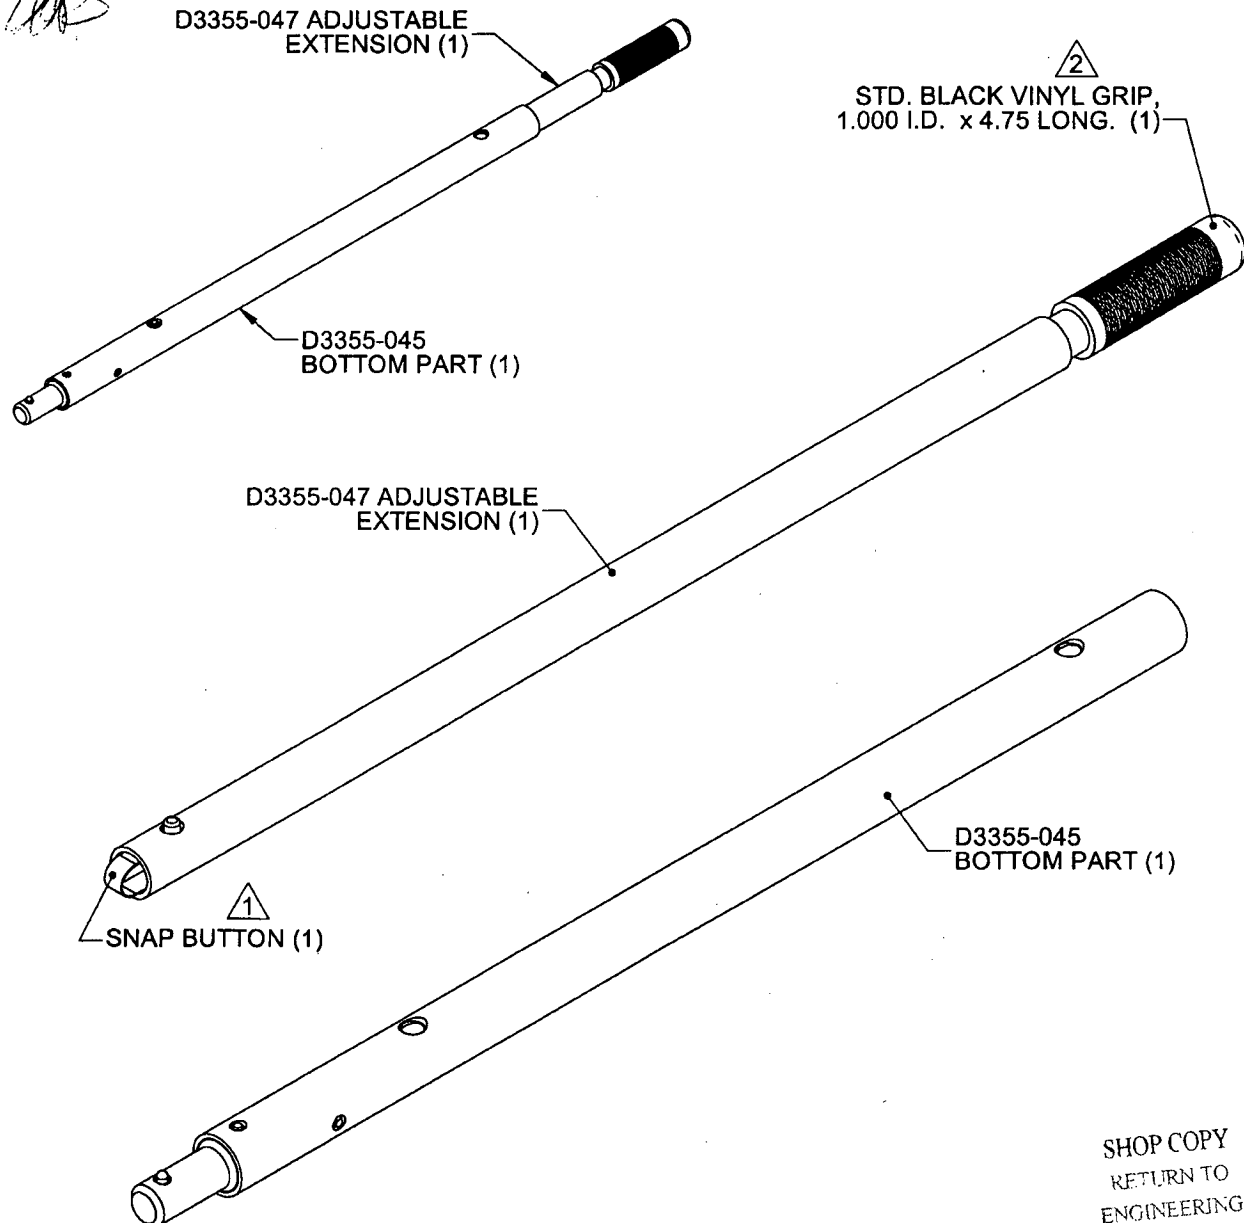

D3355-041 HANDLE ASSEMBLY

NOTES:

- 1) POSSIBLE SUPPLIER: REID TOOLS SUPPLY CO. P/N VA-2160
- 2) POSSIBLE SUPPLIER: REID TOOLS SUPPLY CO. P/N GP-1R


SHOP COPY
RETURN TO
ENGINEERING
UNCONTROLLED COPY
SUBJECT TO AMENDMENT
WITHOUT NOTICE
WORK ORDER
NO. 26942

COPYRIGHT © 2005 BY DART AEROSPACE LTD.

THIS DOCUMENT IS PRIVATE AND CONFIDENTIAL AND IS SUPPLIED ON THE EXPRESS CONDITION THAT IT IS NOT TO BE USED FOR ANY PURPOSE OR COPIED OR COMMUNICATED TO ANY OTHER PERSON WITHOUT WRITTEN PERMISSION FROM DART AEROSPACE LTD.

DART

DESIGN RF	DRAWN BY RF	DART AEROSPACE LTD HAWKESBURY, ONTARIO, CANADA	
CHECKED <i>[Signature]</i>	APPROVED <i>[Signature]</i>	DRAWING NO. D3355	REV. A SHEET 2 OF 6
DATE 05.02.07	TITLE HANDLE WELDMENT		SCALE 1:5

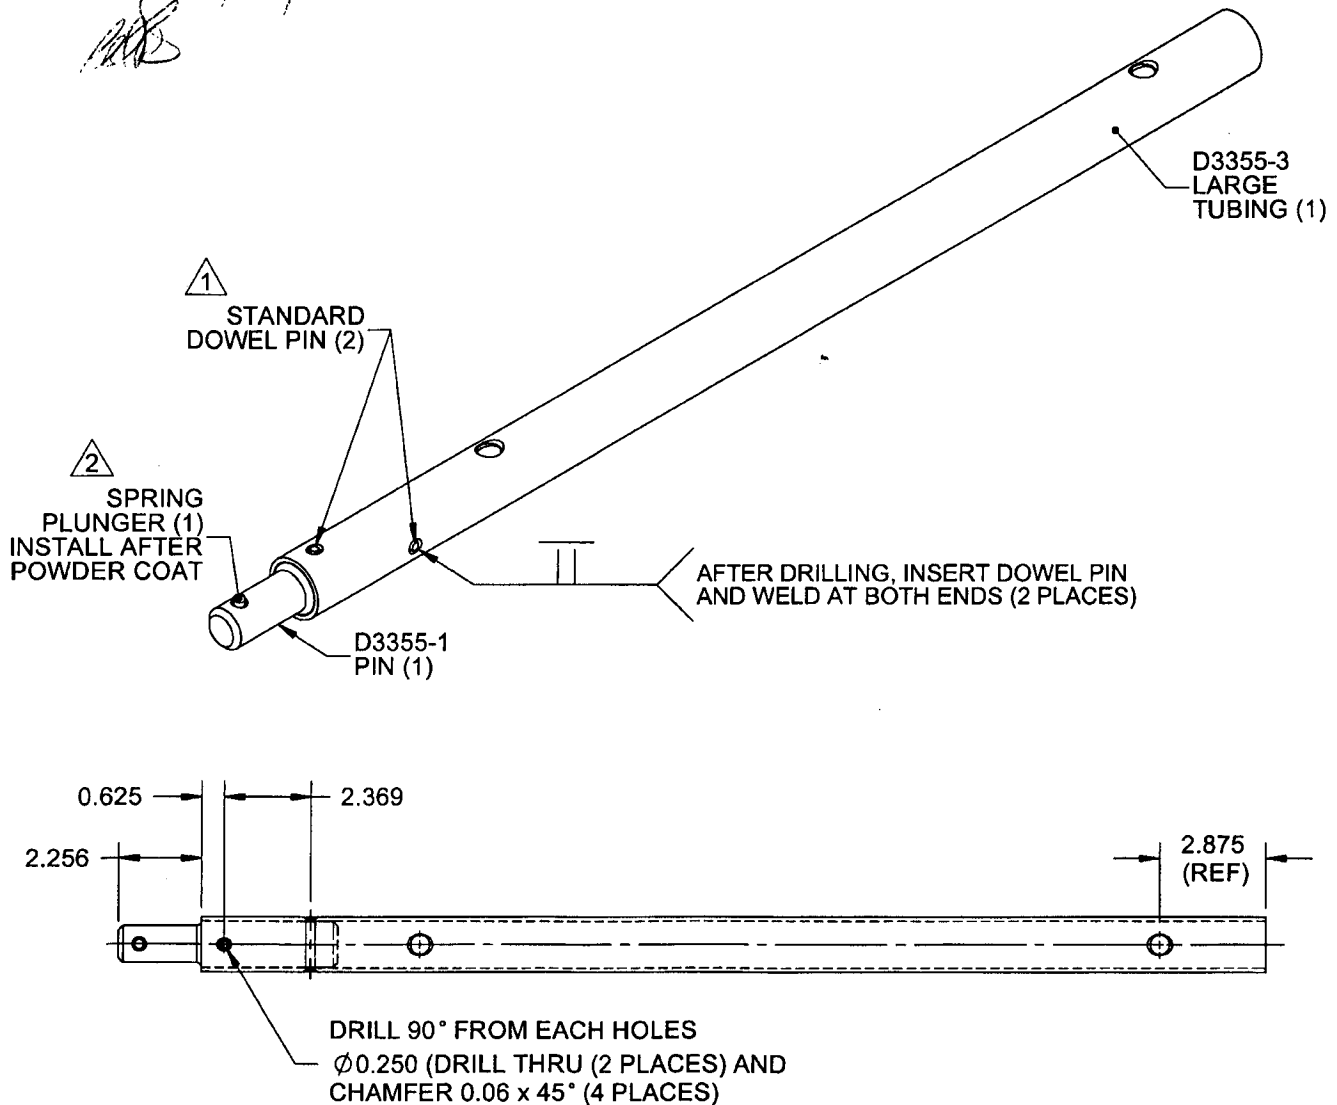RELEASED
[Signature]**D3355-045 BOTTOM PART****NOTES:**

- 1) STEEL STANDARD GROUND DOWEL PIN, $\varnothing 0.250 \times 1.25$ LONG
POSSIBLE SUPPLIER: SPAENAU, P/N 238-043
- 2) SPRING PLUNGER, POSSIBLE SUPPLIER: REID TOOLS SUPPLY CO. P/N VA-7130
- 3) WELD PER DART QSI 004
- 4) FINISH: POWDER COAT PAINT FIRE RED (4.3.5.10) PER DART QSI 005 4.5
- 5) TOLERANCES ARE PER DART QSI 018 UNLESS OTHERWISE NOTED
- 6) ALL DIMENSIONS ARE IN INCHES
- 7) BREAK ALL SHARP EDGES 0.010 TO 0.020

SHOP COPY
RETURN TO
ENGINEERINGUNCONTROLLED COPY
SUBJECT TO AMENDMENT
WITHOUT NOTICE

WORK ORDER

NO. 26942


COPYRIGHT © 2005 BY DART AEROSPACE LTD.

THIS DOCUMENT IS PRIVATE AND CONFIDENTIAL AND IS SUPPLIED ON THE EXPRESS CONDITION THAT IT IS NOT TO BE USED FOR ANY PURPOSE OR COPIED OR COMMUNICATED TO ANY OTHER PERSON WITHOUT WRITTEN PERMISSION FROM DART AEROSPACE LTD.

DART

DESIGN RF	DRAWN BY RF	DART AEROSPACE LTD HAWKESBURY, ONTARIO, CANADA	
CHECKED <i>[Signature]</i>	APPROVED <i>[Signature]</i>	DRAWING NO. D3355	REV. A SHEET 3 OF 6
DATE 05.02.07		TITLE HANDLE WELDMENT	SCALE 1:5

RELEASED
(36/03/09)

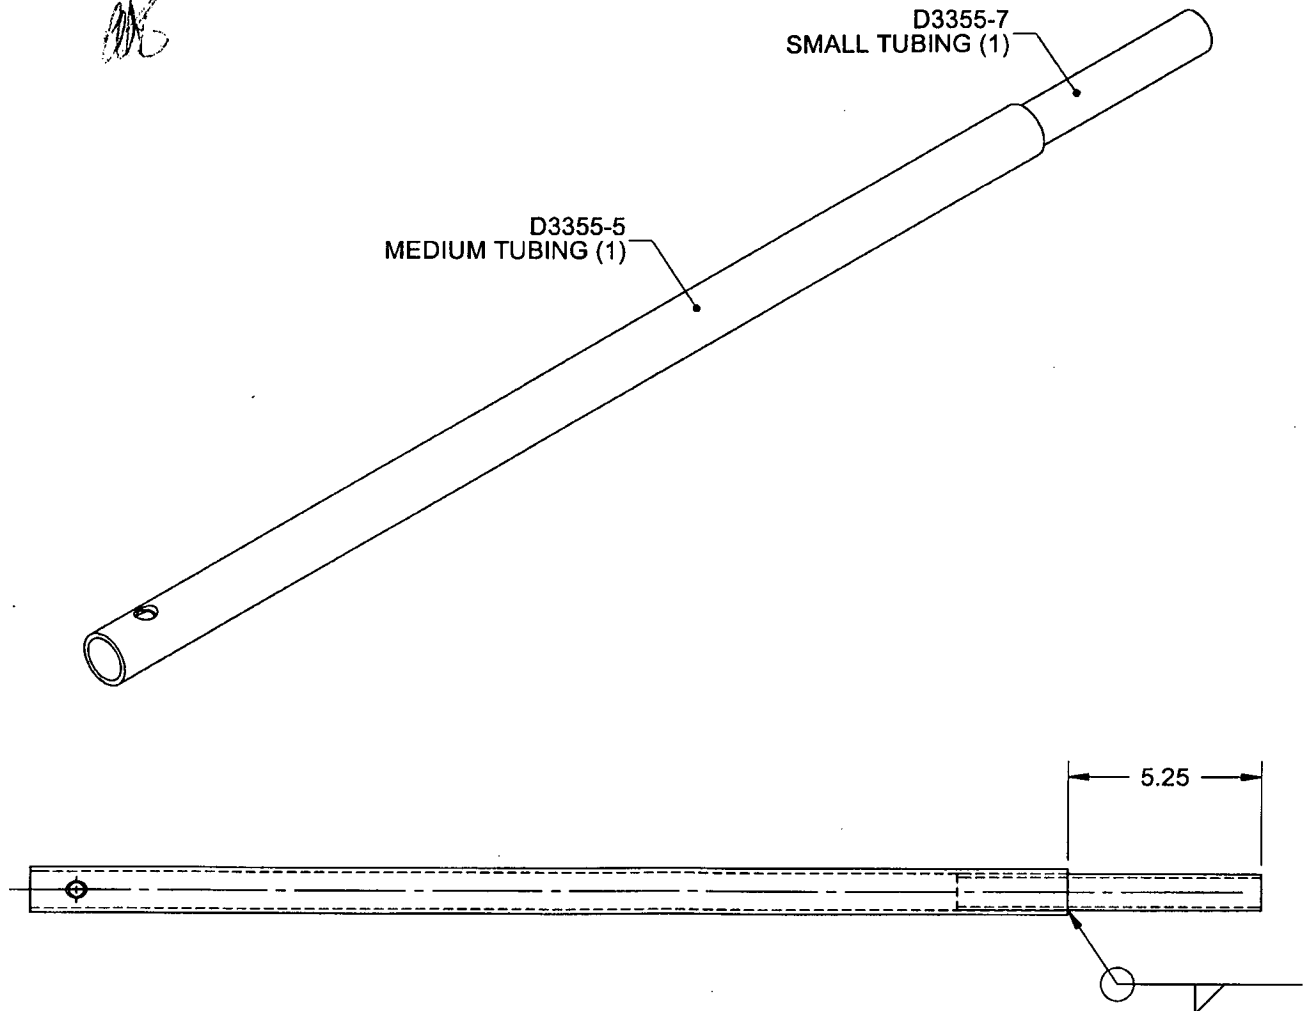

D3355-047 ADJUSTABLE EXTENSION


NOTES:

- 1) WELD PER DART QSI 004
- 2) FINISH: POWDER COAT PAINT FIRE RED (4.3.5.10) PER DART QSI 005.4.35
- 3) TOLERANCES ARE PER DART QSI 018 UNLESS OTHERWISE NOTED
- 4) ALL DIMENSIONS ARE IN INCHES
- 5) BREAK ALL SHARP EDGES 0.010 TO 0.020

SHOP COPY
RETURN TO
ENGINEERING
UNCONTROLLED COPY
SUBJECT TO AMENDMENT
WITHOUT NOTICE
WORK ORDER
NO. **26942**


COPYRIGHT © 2005 BY DART AEROSPACE LTD.

THIS DOCUMENT IS PRIVATE AND CONFIDENTIAL AND IS SUPPLIED ON THE EXPRESS CONDITION THAT IT IS NOT TO BE USED FOR ANY PURPOSE OR COPIED OR COMMUNICATED TO ANY OTHER PERSON WITHOUT WRITTEN PERMISSION FROM DART AEROSPACE LTD.

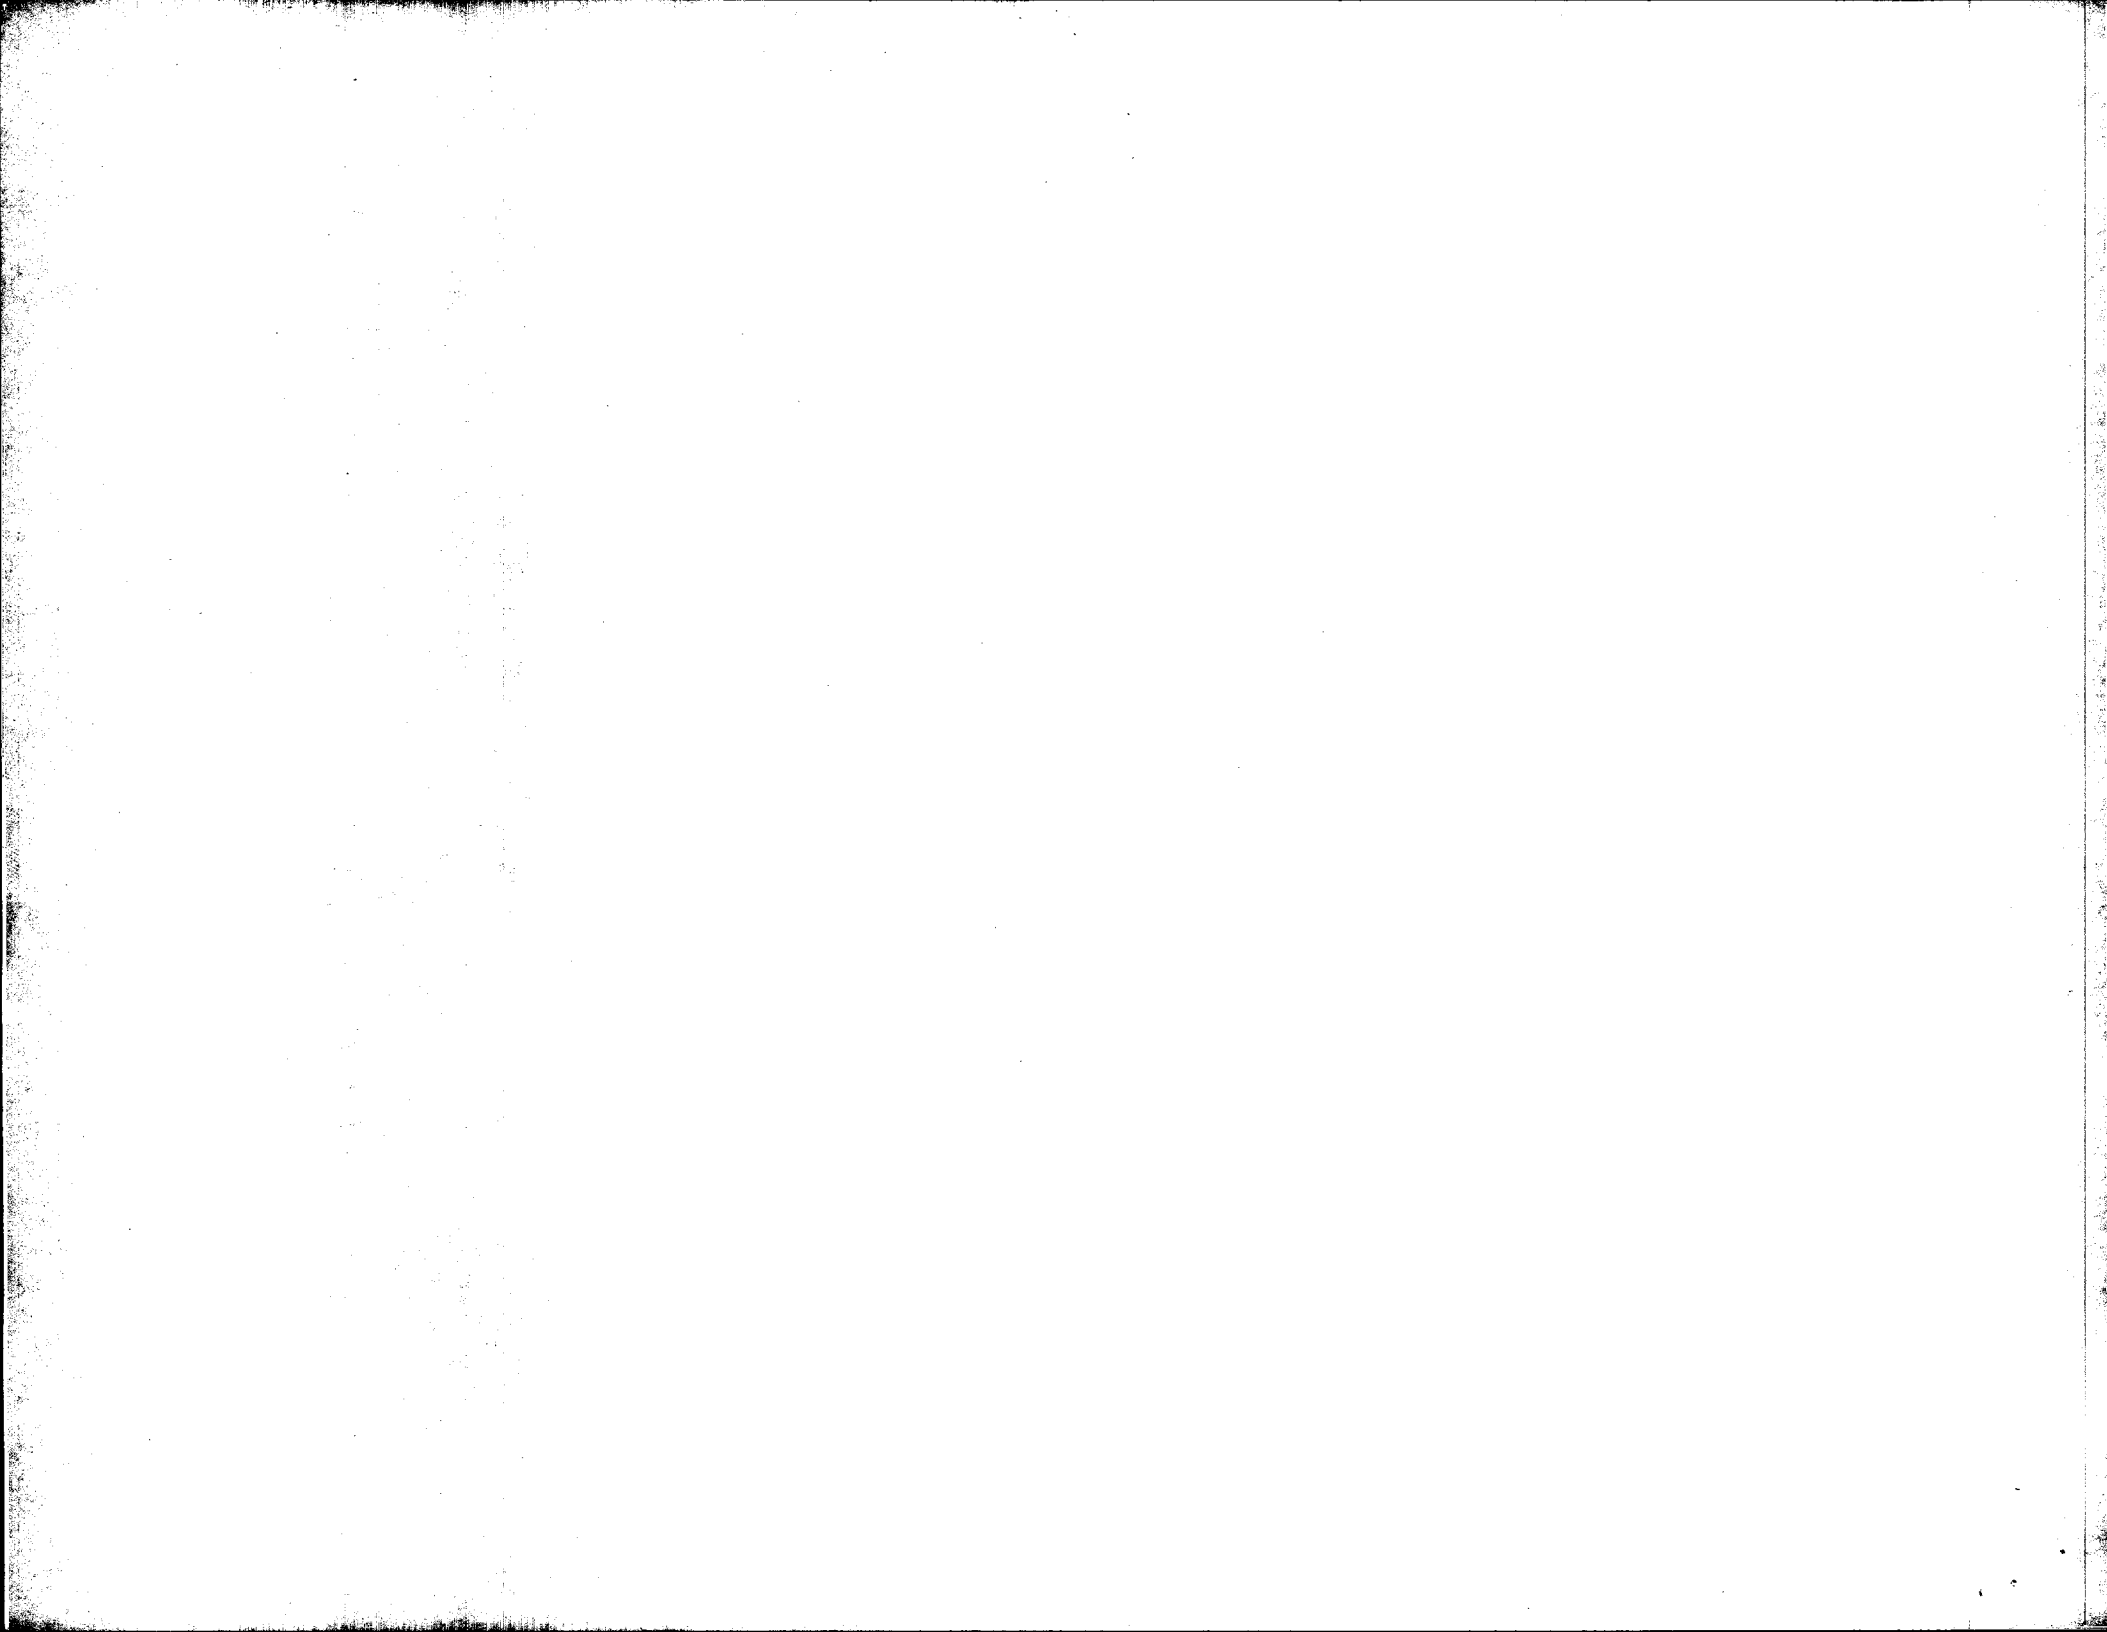


DART

DESIGN RF	DRAWN BY RF	DART AEROSPACE LTD HAWKESBURY, ONTARIO, CANADA	
CHECKED [Signature]	APPROVED [Signature]	DRAWING NO. D3355	REV. A SHEET 4 OF 6
DATE 05.02.07	TITLE HANDLE WELDMENT	SCALE 1:2	

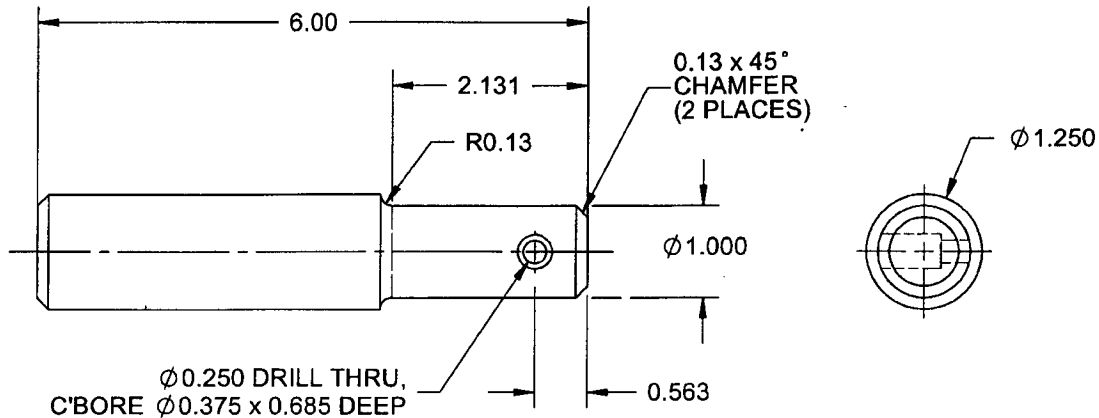RELEASED
26/03/07**D3355-1 PIN****D3355-1 NOTES:**

- 1) MATERIAL: AISI-4130/ AISI-4140 OR ASTM A304-02/ A-434-BC/ A193-03 - GRADE-B7/ A29-03/ A322-91 OR UNS#-G41400 ROUND BAR, (REF. DART SPEC. M4140H-R)
- 2) TOLERANCES ARE PER DART QSI 018 UNLESS OTHERWISE NOTED
- 3) ALL DIMENSIONS ARE IN INCHES
- 4) BREAK ALL SHARP EDGES 0.010 TO 0.020

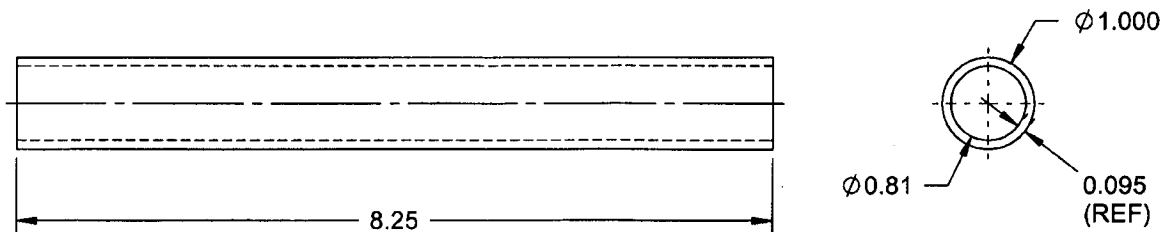**D3355-7 SMALL TUBING****D3355-7 NOTES:**

- 1) MATERIAL: AISI 1018-1025 MILD STEEL SEAMLESS ROUND TUBING (REF. DART SPEC. M1020TR1.000W.095)
- 2) TOLERANCES ARE PER DART QSI 018 UNLESS OTHERWISE NOTED
- 3) ALL DIMENSIONS ARE IN INCHES
- 4) BREAK ALL SHARP EDGES 0.005 TO 0.010

SHOP COPY
RETURN TO
ENGINEERING
UNCONTROLLED COPY
SUBJECT TO AMENDMENT
WITHOUT NOTICE
WORK ORDER
NO. **26942**

COPYRIGHT © 2005 BY DART AEROSPACE LTD.

THIS DOCUMENT IS PRIVATE AND CONFIDENTIAL AND IS SUPPLIED ON THE EXPRESS CONDITION THAT IT IS NOT TO BE USED FOR ANY PURPOSE OR COPIED OR COMMUNICATED TO ANY OTHER PERSON WITHOUT WRITTEN PERMISSION FROM DART AEROSPACE LTD.

DART



DESIGN RF	DRAWN BY RF	DART AEROSPACE LTD HAWKESBURY, ONTARIO, CANADA	
CHECKED <i>[Signature]</i>	APPROVED <i>[Signature]</i>	DRAWING NO. D3355	REV. A SHEET 5 OF 6
DATE 05.02.07	TITLE HANDLE WELDMENT		SCALE 1:6

RELEASED
[Signature] 06/03/09

CHAMFER $\phi 0.687$ (11/16)
x 45°, 0.060 DEEP
(2 PLACES)

$\phi 0.531$ (17/32) DRILL
THRU (2 PLACES)

DETAIL A
SCALE 1 : 2

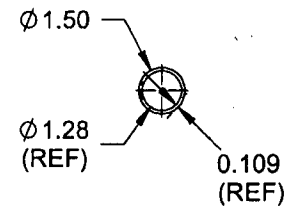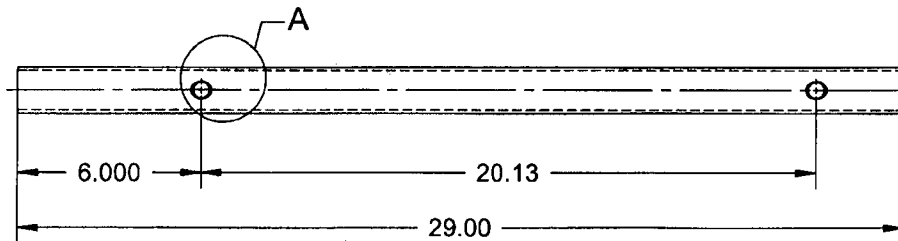

D3355-3 LARGE TUBING

NOTES:

- 1) MATERIAL: AISI 1018-1025 MILD STEEL SEAMLESS ROUND TUBING
(REF. DART SPEC. M1020TR1.500W.109)
- 2) TOLERANCES ARE PER DART QSI 018 UNLESS OTHERWISE NOTED
- 3) ALL DIMENSIONS ARE IN INCHES
- 4) BREAK ALL SHARP EDGES 0.015 TO 0.030

SHOP COPY
RETURN TO
ENGINEERING

UNCONTROLLED COPY
SUBJECT TO AMENDMENT
WITHOUT NOTICE


WORK ORDER
NO. **26942**

COPYRIGHT © 2005 BY DART AEROSPACE LTD.


THIS DOCUMENT IS PRIVATE AND CONFIDENTIAL AND IS SUPPLIED ON THE EXPRESS CONDITION THAT IT IS NOT TO BE USED FOR ANY PURPOSE OR COPIED OR COMMUNICATED TO ANY OTHER PERSON WITHOUT WRITTEN PERMISSION FROM DART AEROSPACE LTD.

DART

DESIGN RF	DRAWN BY RF	DART AEROSPACE LTD HAWKESBURY, ONTARIO, CANADA	
CHECKED <i>[Signature]</i>	APPROVED <i>[Signature]</i>	DRAWING NO. D3355	REV. A SHEET 6 OF 6
DATE 05.02.07	TITLE HANDLE WELDMENT		SCALE 1:5

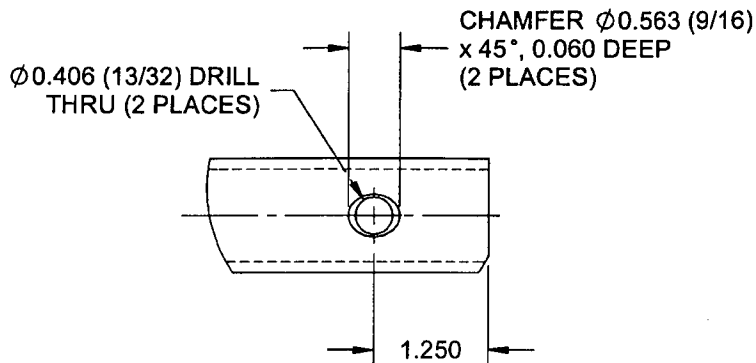RELEASED
[Signature]
06/02/09

DETAIL B
SCALE 1 : 2

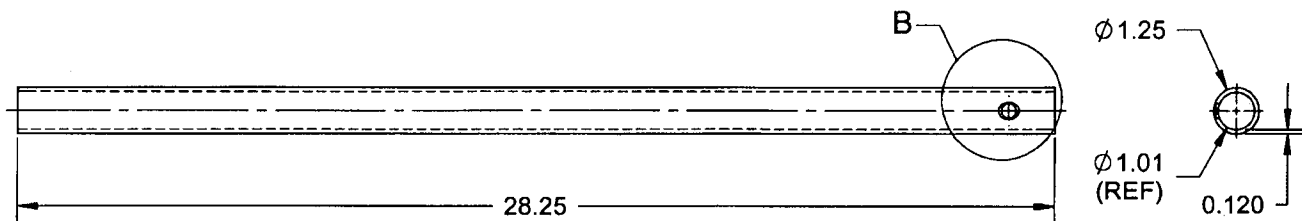

D3355-5 MEDIUM TUBING

NOTES:

- 1) MATERIAL: AISI 1018-1025 MILD STEEL SEAMLESS ROUND TUBING
(REF. DART SPEC. M1018TR1.250W.120)
- 2) TOLERANCES ARE PER DART QSI 018 UNLESS OTHERWISE NOTED
- 3) ALL DIMENSIONS ARE IN INCHES
- 4) BREAK ALL SHARP EDGES 0.015 TO 0.030

SHOP COPY
RETURN TO
ENGINEERING
UNCONTROLLED COPY
SUBJECT TO AMENDMENT
WITHOUT NOTICE
WORK ORDER
NO. **26942**

COPYRIGHT © 2005 BY DART AEROSPACE LTD.

THIS DOCUMENT IS PRIVATE AND CONFIDENTIAL AND IS SUPPLIED ON THE EXPRESS CONDITION THAT IT IS NOT TO BE USED FOR ANY PURPOSE OR COPIED OR COMMUNICATED TO ANY OTHER PERSON WITHOUT WRITTEN PERMISSION FROM DART AEROSPACE LTD.

